




Dreeftoren

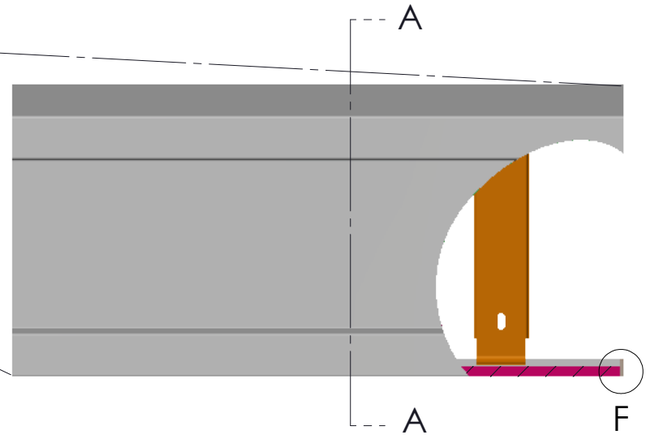


Vooraanzicht

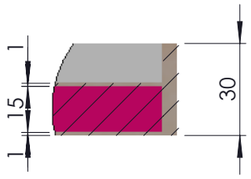


DETAIL F
SCALE 1 : 2

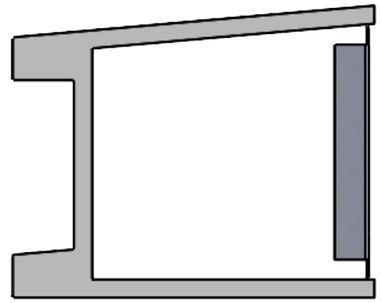


Zijaanzicht

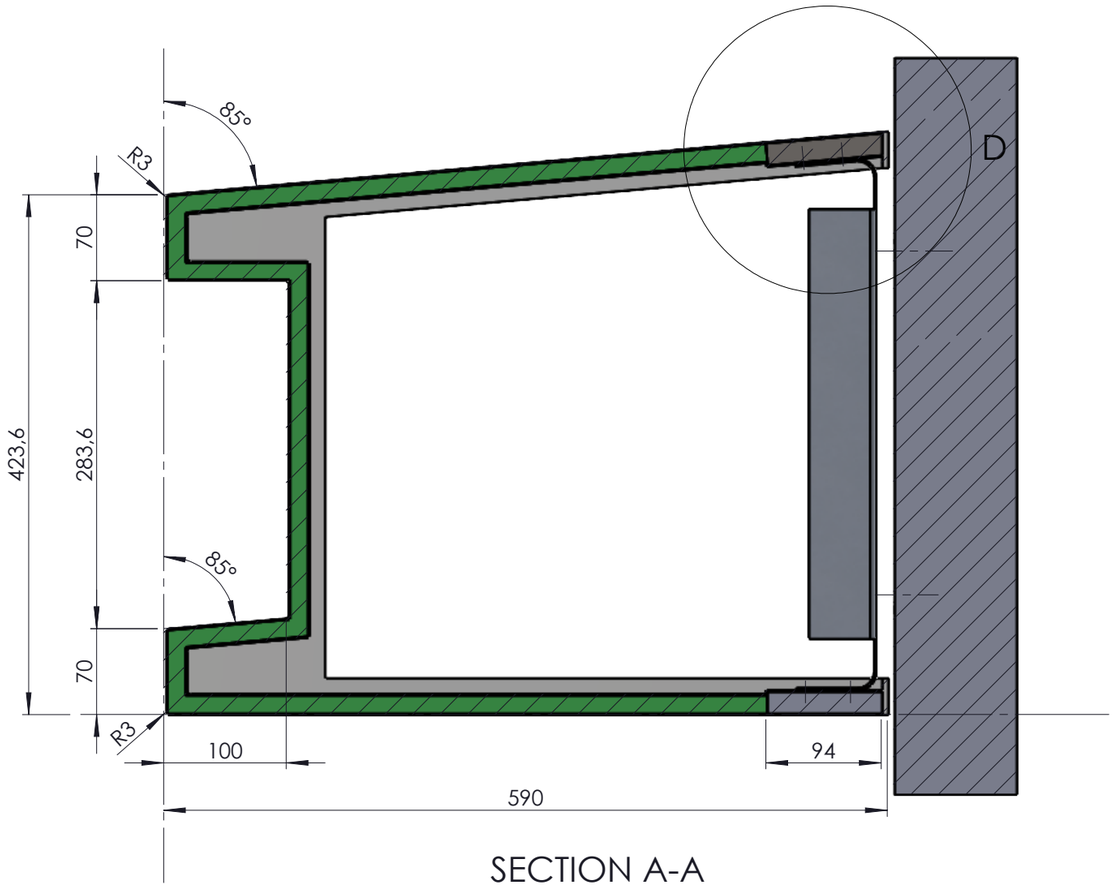

SECTION A-A
SCALE 1 : 5

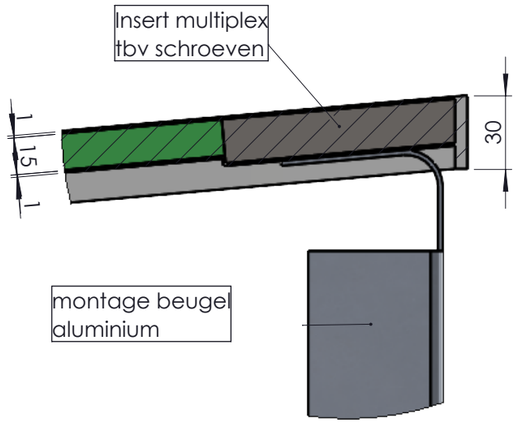

DETAIL D
SCALE 2 : 5

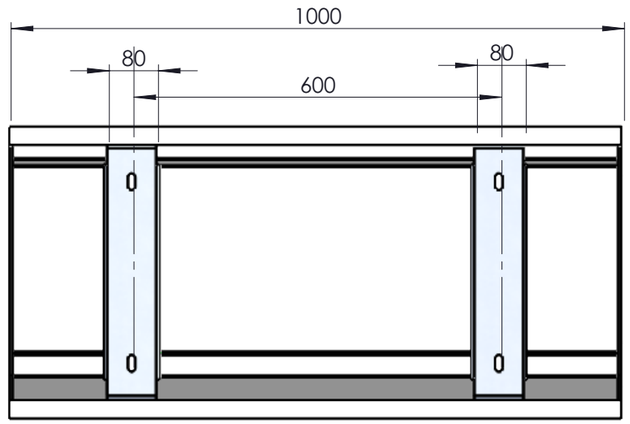

Achteraanzicht

	NAME:	DATE:
DRAWN:	FB	31/10/2019
CHK'D:		
APPV'D:		
MATERIAL:	-	
FINISH:	-	

Holland Composites
De Serpeling 10
8219 PZ Lelystad
Tel: 0320-281877
Fax: 0320-280819
Email: info@hollandcomposites.nl

DRAWINGS WILL ALWAYS REMAIN THE PROPERTY OF HOLLAND COMPOSITES BV, DUPLICATION AND/OR TRANSFER TO THIRD PARTIES WITHOUT APPROVAL OF HOLLAND COMPOSITES BV IS PROHIBITED

DWG NO.: proefpaneel dreeftoren

REVISION: -

UNLESS OTHERWISE SPECIFIED:
DIMENSIONS ARE IN MILLIMETERS


GENERAL TOLERANCES:

SCALE 1:10


SHEET 1 OF 2

A3


TITLE: Concept gevelranden

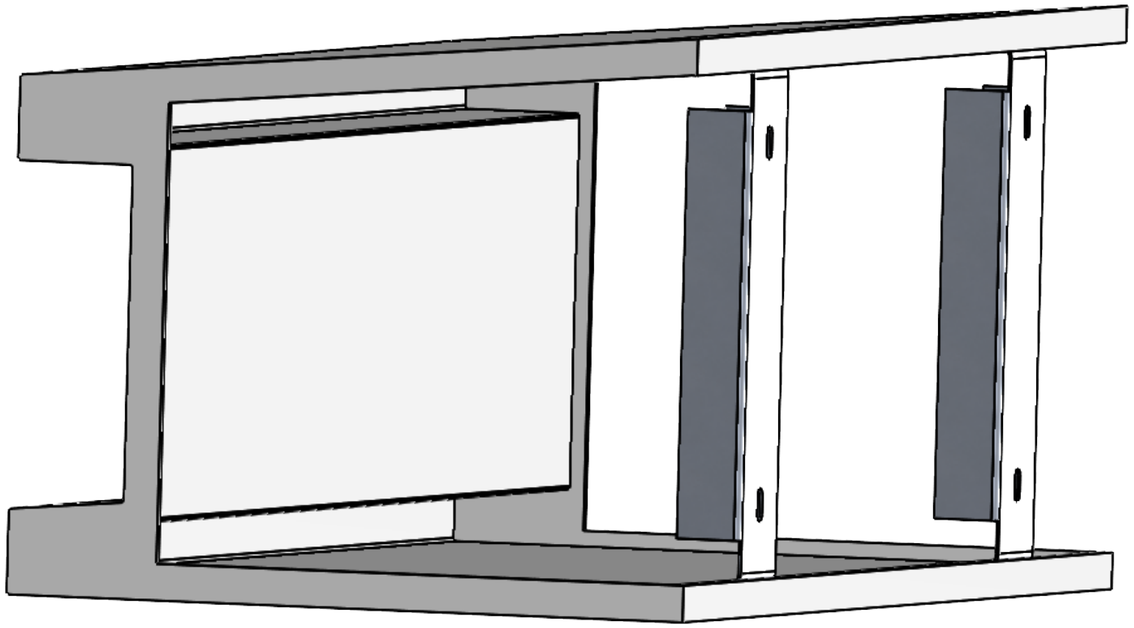

Achteraanzicht 3d

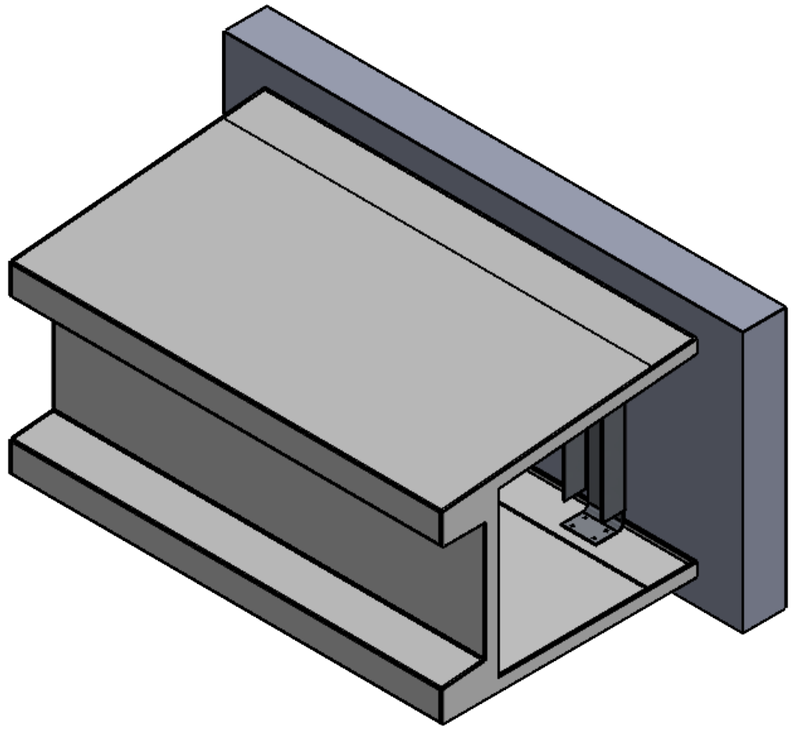

Vooranzicht 3d

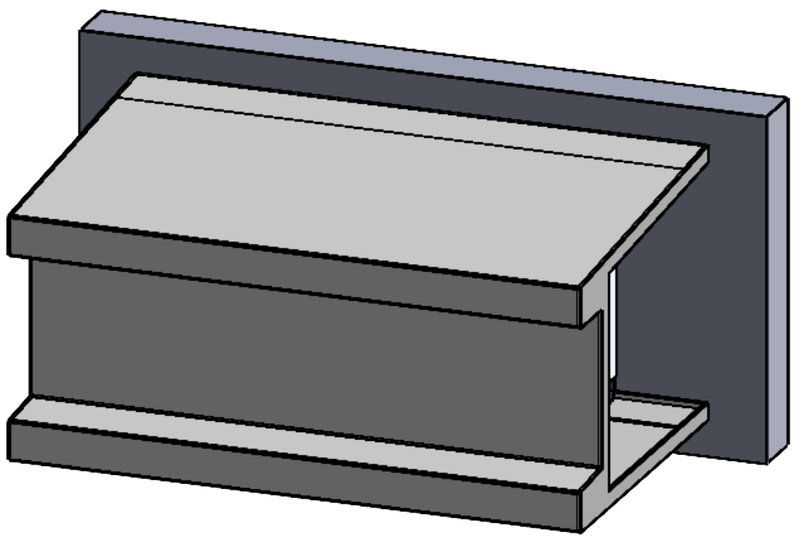

	NAME:	DATE:
DRAWN:	FB	31/10/2019
CHK'D:		
APPV'D:		
MATERIAL:	-	
FINISH:	-	

Holland Composites

De Serpeling 10
8219 PZ Lelystad
Tel: 0320-281877
Fax: 0320-280819
Email: info@hollandcomposites.nl

DRAWINGS WILL ALWAYS REMAIN THE PROPERTY OF HOLLAND COMPOSITES BV. DUPLICATION AND/OR TRANSFER TO THIRD PARTIES WITHOUT APPROVAL OF HOLLAND COMPOSITES BV IS PROHIBITED

DWG NO.: proefpaneel dreeftoren

REVISION: -

UNLESS OTHERWISE SPECIFIED:
DIMENSIONS ARE IN MILLIMETERS

GENERAL TOLERANCES:

SCALE 1:10

SHEET 2 OF 2

A3

TITLE: Concept gevelranden